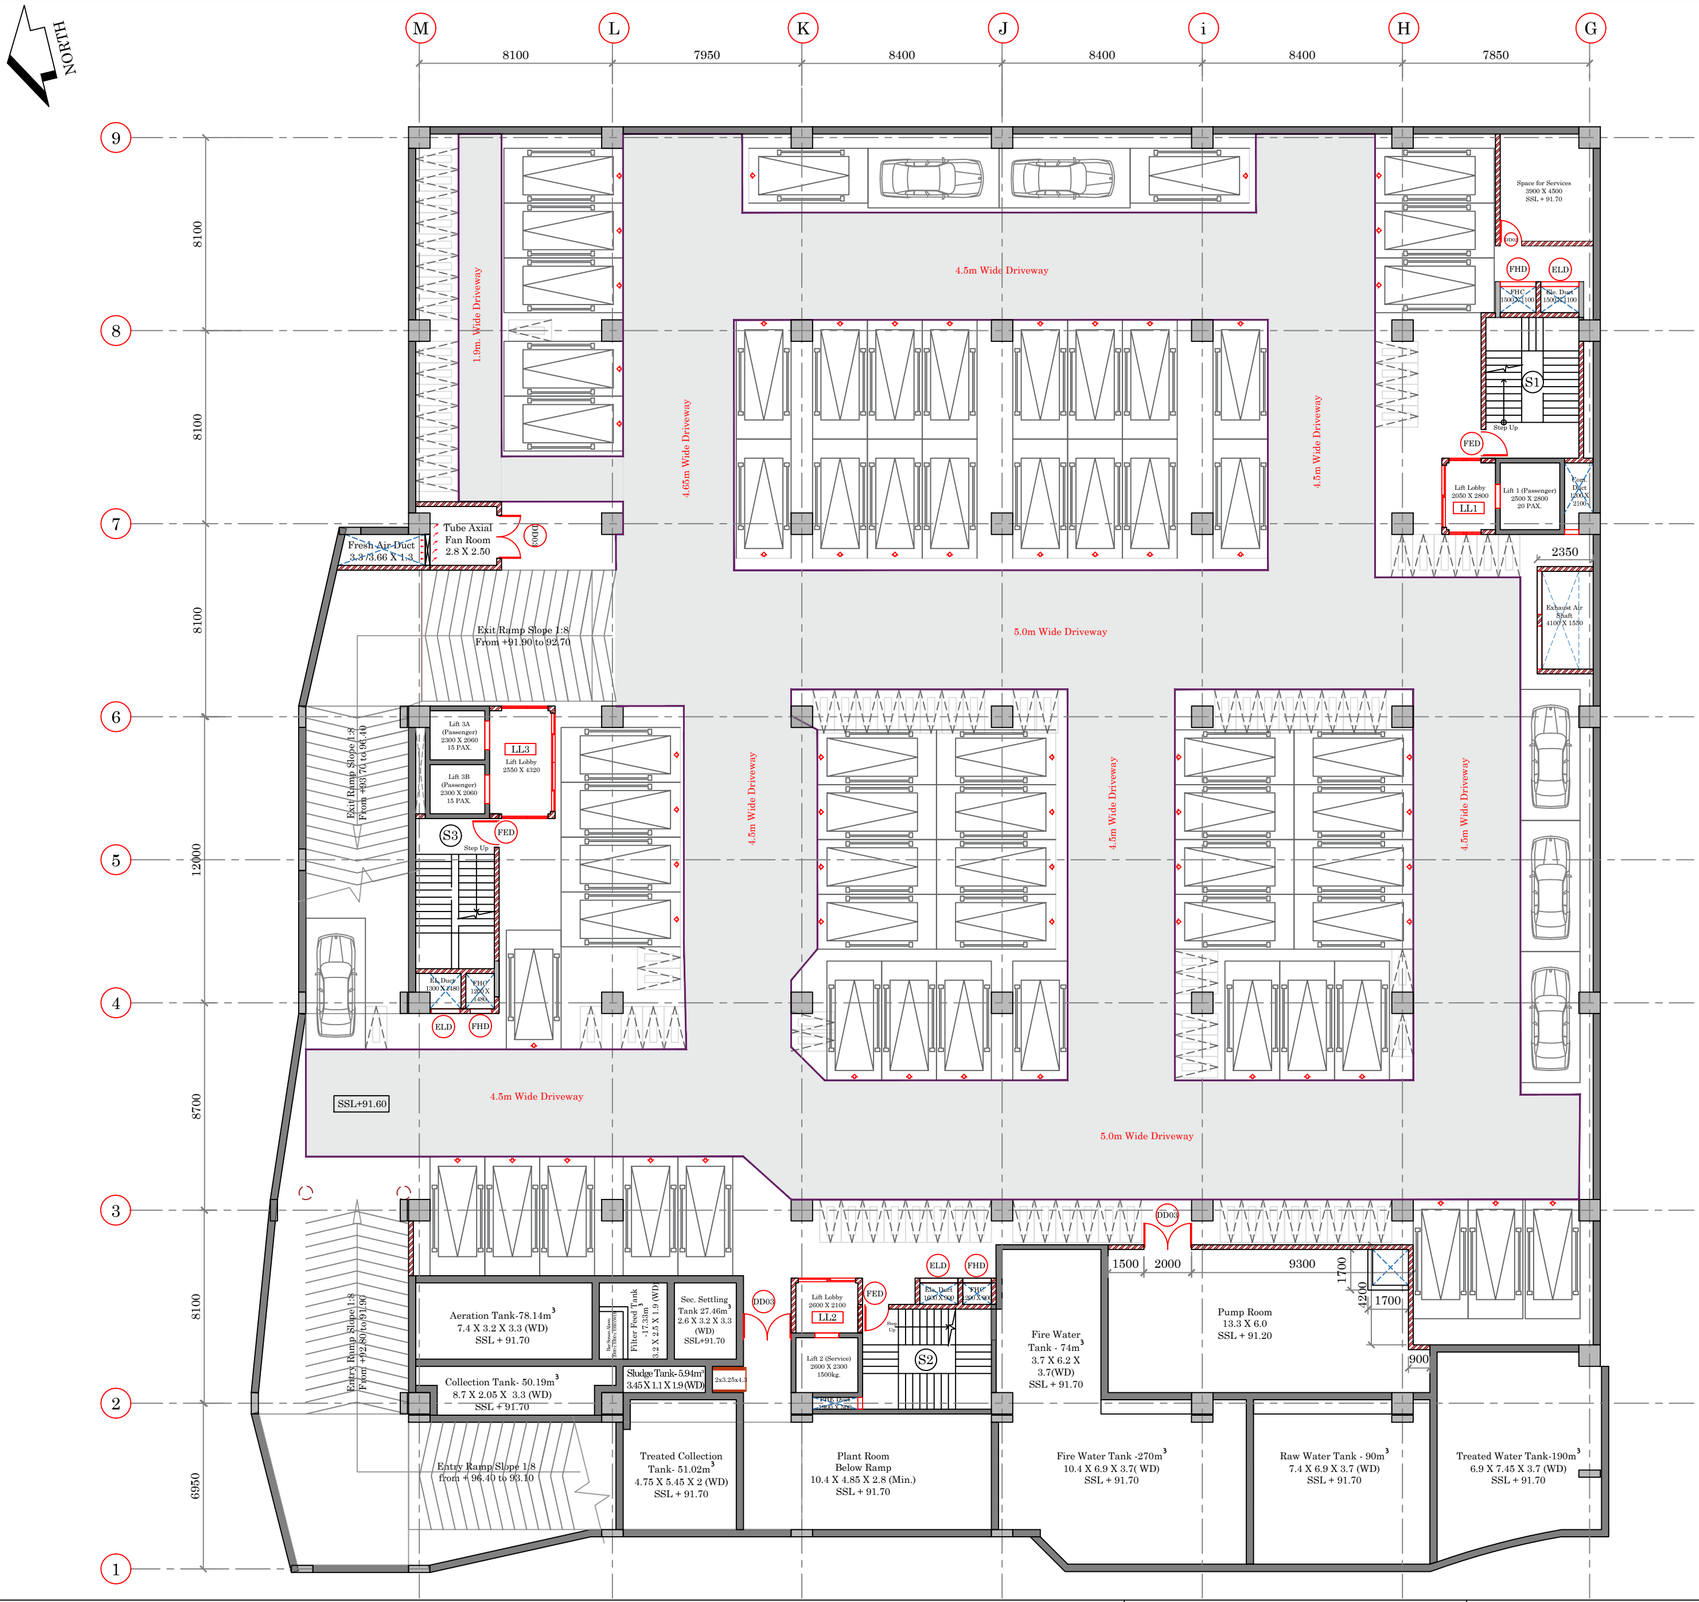

Parking Details						
Floor	Number of Regular Parking (2.5m X 5.5m)	Mechanical Stack Parking (2.3m X 5.0m)			Total Numbers at each Floor Level	Two Wheeler Parking Nos. (1.5m X 2.5m)
		No. of Parking	No. of Levels	Total Number		
Lower Basement	6	62	2	124	130	82
Upper Basement	3	54	2	108	111	100
Total Number of Parking Achieved					**241**	**182**

Legends:		
Sl. No.	Description	Symbol
01.	Driveway	
02.	200mm thk. Solid Block Masonry	
05.	Utilities Ducts	

NOTES:

1. All Dimensions are in millimetre and Levels are in metre unless otherwise mentioned.

	SCALE	REV. No.	JOB No.	SHEET SIZE	SHEET No.
	As Specified	R0	2664	A2	1 / 9

PURPOSE : For Approval

Dwg. No. MC / BDA / 2664 / MWMM / LBFP / 101

Verified by					
Project Management Consultants	Asst. Engineer (MD)	Asst. Executive Engineer (MD)	Executive Engineer (MD)	Engineer Officer - 4	Engineer Member

CONSULTANT:

MANASA CONSULTANTS
CONSULTING ENGINEERS andDESIGNERS
No. 91, West Park Road, between 17th and18th Cross
Malleshwaram, Bengaluru - 560 055
Tel: (080) 23318602, 43705818
email: manasaconsultants1991@gmail.com
manasaconsultants@airtelmail.in

CLIENT:

BANGALORE DEVELOPMENT AUTHORITY

TITLE:

Lower Basement Floor Plan

PROJECT:

Proposed Redevelopment of Malleshwaram Market at Sampige Road, Malleshwaram, Bengaluru

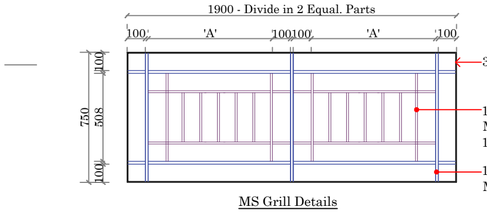

MS Grill Details

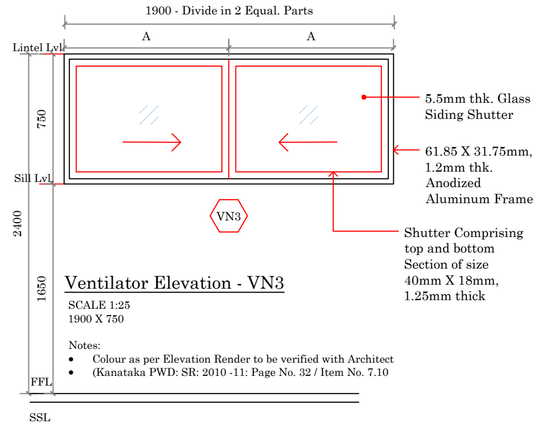

Ventilator Elevation - VN3

SCALE 1:25
1900 X 750

Notes:
- Colour as per Elevation Render to be verified with Architect
- (Kanataka PWD: SR: 2010 -11: Page No. 32 / Item No. 7.10

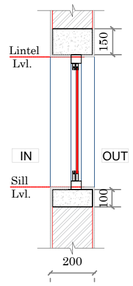

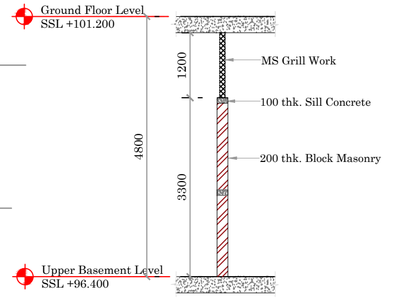

Section at A - A

Legends:		
Sl. No.	Description	Symbol
01.	Driveway	
02.	200mm thk. Solid Block Masonry	
03.	MS Grill Work	
04.	Windows / Ventilators	
05.	Parapet Wall (1200m Height)	

NOTES:

1. All Dimensions are in millimetre and Levels are in metre unless otherwise mentioned.

	SCALE	REV. No.	JOB No.	SHEET SIZE	SHEET No.
	As Specified	R1	2664	A2	2 / 9

Dwg. No. MC / BDA / 2664 / MWMM / UBFP / 102

PURPOSE :
For Approval

Verified by					
Project Management Consultants	Asst. Engineer (MD)	Asst. Executive Engineer (MD)	Executive Engineer (MD)	Engineer Officer - 4	Engineer Member

CONSULTANT:

MANASA CONSULTANTS
CONSULTING ENGINEERS andDESIGNERS
No. 91, West Park Road, between 17th and18th Cross
Malleshwaram, Bengaluru - 560 055
Tel: (080) 23318602, 43705818
email: manasaconsultants1991@gmail.com
manasaconsultants@airtelmail.in

CLIENT:

BANGALORE DEVELOPMENT AUTHORITY

TITLE:

Upper Basement Floor Plan

PROJECT:

Proposed Redevelopment of Malleshwaram Market at Sampige Road, Malleshwaram, Bengaluru

NOTES:

1. All Dimensions are in millimetre and Levels are in metre unless otherwise mentioned.

PURPOSE : For Approval

	SCALE	REV. No.	JOB No.	SHEET SIZE	SHEET No.
	As Specified	R0	2664	A2	3 / 9

Dwg. No. MC / BDA / 2664 / MWMM / GFP / 103

Verified by

Project Management Consultants	Asst. Engineer (MD)	Asst. Executive Engineer (MD)	Executive Engineer (MD)	Engineer Officer - 4	Engineer Member

CONSULTANT:

MANASA CONSULTANTS
CONSULTING ENGINEERS andDESIGNERS
No. 91, West Park Road, between 17th and18th Cross
Malleshwaram, Bengaluru - 560 055
Tel: (080) 23318602, 43705818
email: manasaconsultants1991@gmail.com
manasaconsultants@airtelmail.in

CLIENT:

BANGALORE DEVELOPMENT AUTHORITY

TITLE:

Ground Floor Plan

PROJECT:

Proposed Redevelopment of Malleshwaram Market at Sampige Road, Malleshwaram, Bengaluru

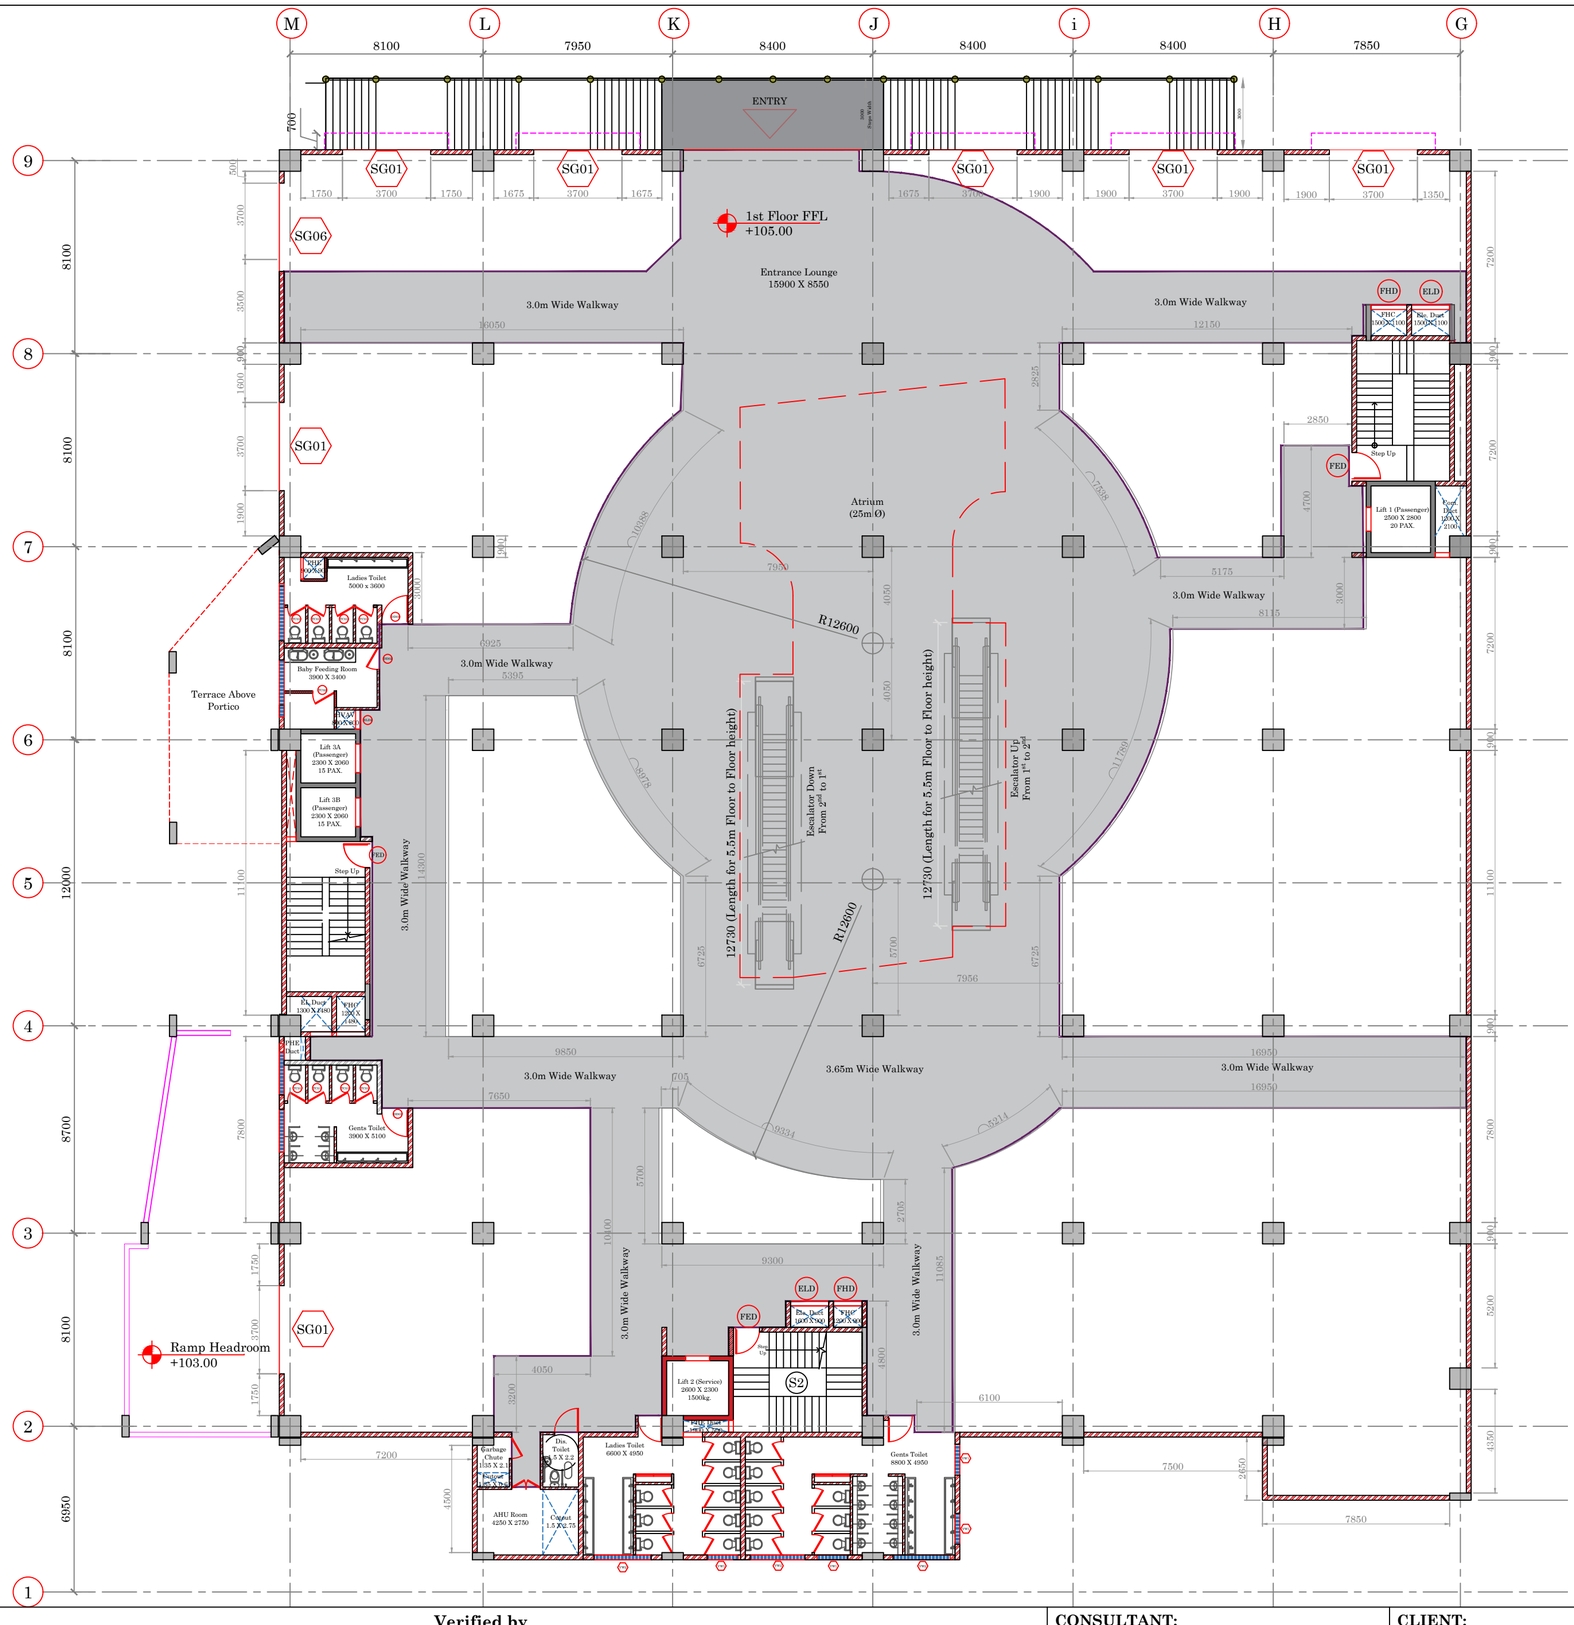

NOTES:

1. All Dimensions are in millimetre and Levels are in metre unless otherwise mentioned.

LEGEND:

Symbol	Description
DDDD	Shop Extent
	Corridor
	200 thk. Block work Masonry
– – –	Elevation works - Slab Projection

Rev. No.	Date	Description
R1	August 2023	Elevations on north and south sides have been modified based on the Discussion held with the Executive Engineer on 03 – 08 – 2023.
R0	March 2023	For Approval

DATE	SCALE	JOB No.	SHEET SIZE	SHEET No.
Aug 2023	As Specified	2664	A2	4 / 9

PURPOSE : For Execution

Dwg. No. MC / BDA / 2664 / MWMM / FFP / 104

Verified by					
Project Management Consultants	Asst. Engineer (MD)	Asst. Executive Engineer (MD)	Executive Engineer (MD)	Engineer Officer - 4	Engineer Member

CONSULTANT:

MANASA CONSULTANTS
CONSULTING ENGINEERS andDESIGNERS
No. 91, West Park Road, between 17th and18th Cross
Malleshwaram, Bengaluru - 560 055
Tel: (080) 23318602, 43705818
email: manasaconsultants1991@gmail.com
manasaconsultants@airtelmail.in

CLIENT:

BANGALORE DEVELOPMENT AUTHORITY

TITLE:

First Floor Plan

PROJECT:

Proposed Redevelopment of Malleshwaram Market at Sampige Road, Malleshwaram, Bengaluru

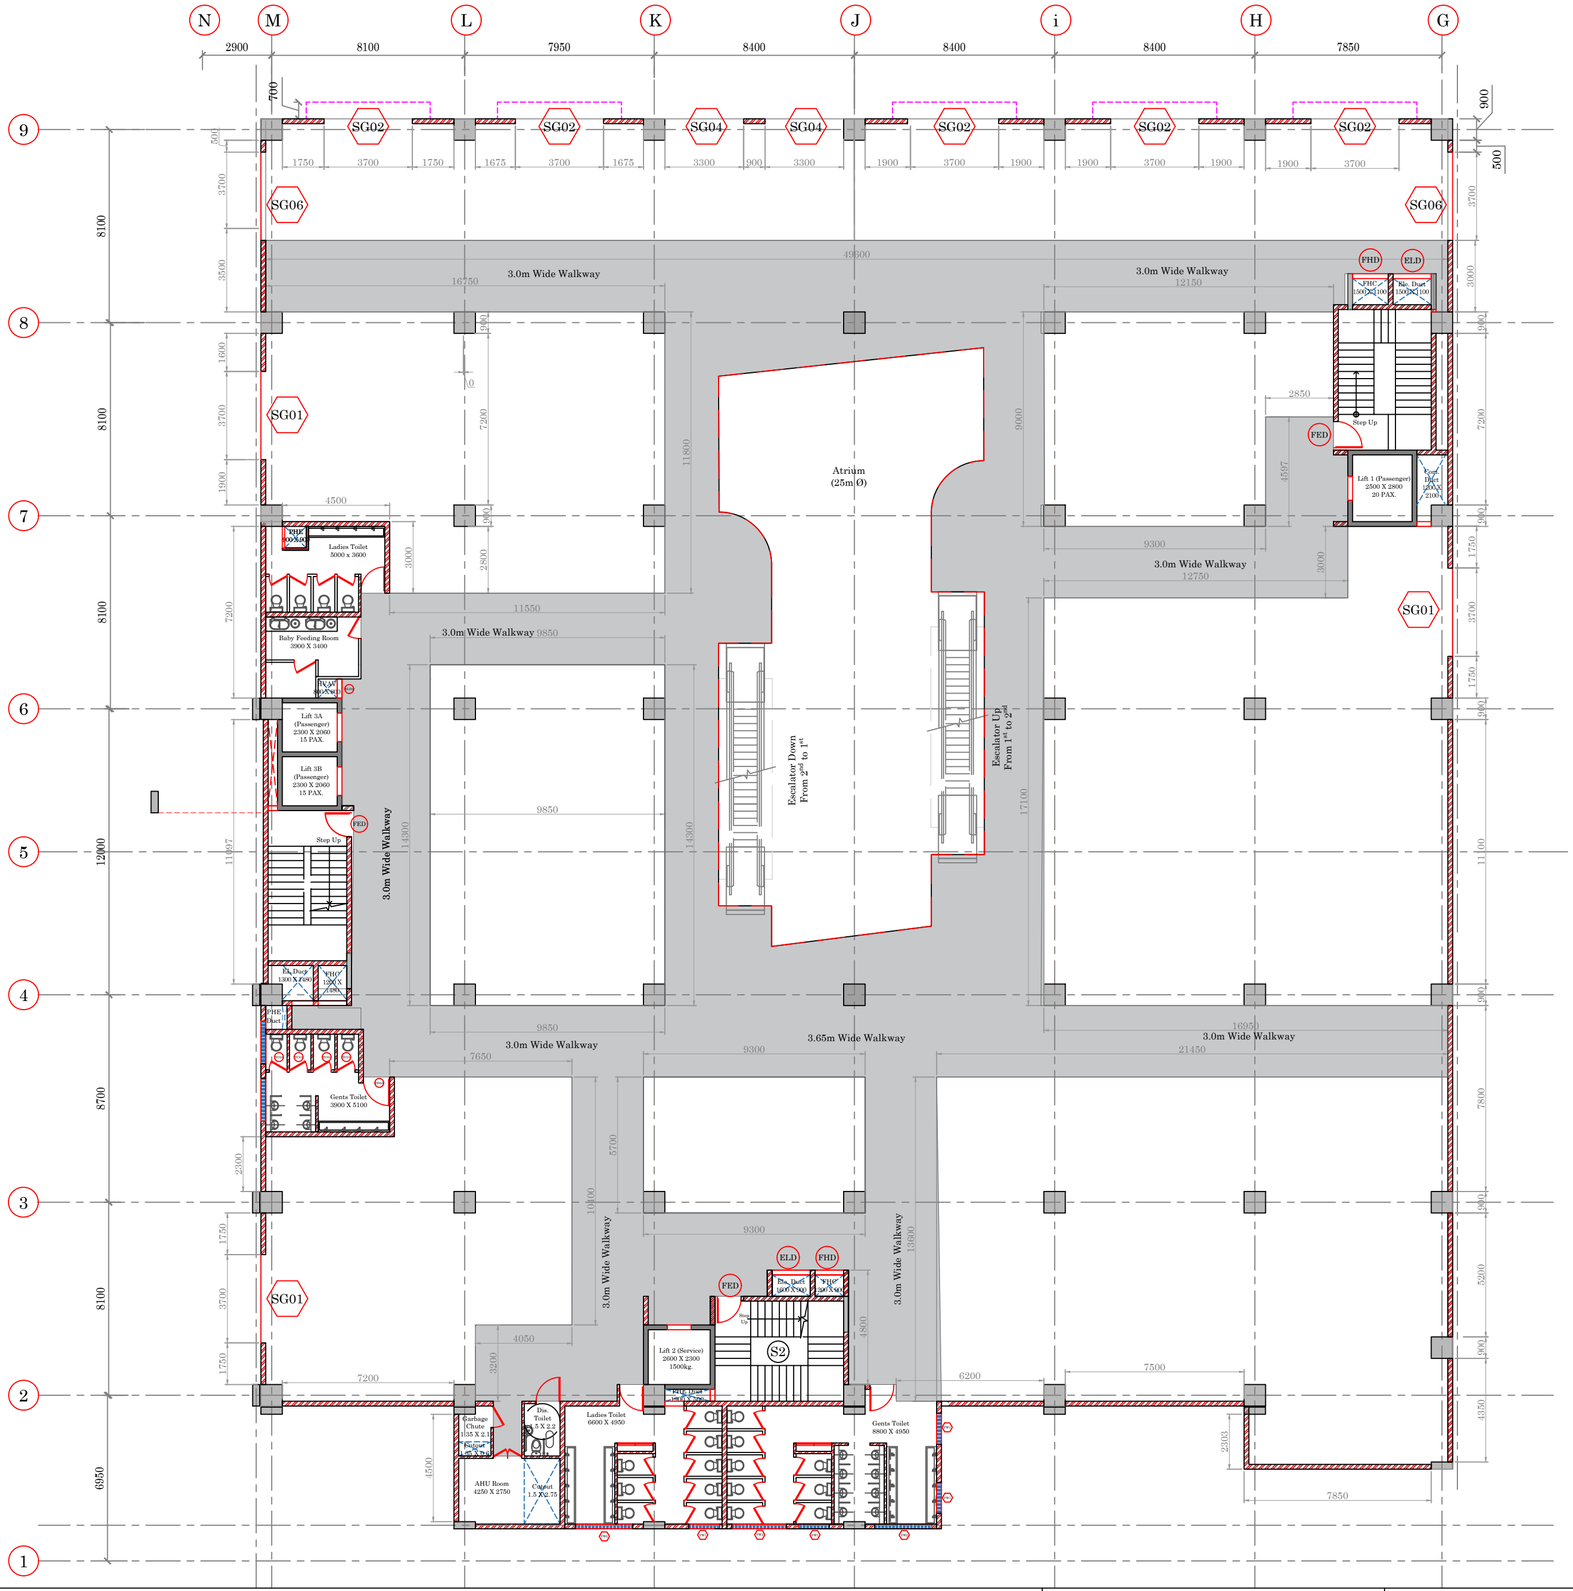

NOTES:

1. All Dimensions are in millimetre and Levels are in metre unless otherwise mentioned.

LEGEND:

Symbol	Description
DDDD	Shop Extent
	Corridor
	200 thk. Block work Masonry
– – –	Elevation works - Slab Projection

Rev. No.	Date	Description
R1	August 2023	Elevations on north and south sides have been modified based on the Discussion held with the Executive Engineer on 03 – 08 – 2023.
R0	March 2023	For Approval

NOTES:

1. All Dimensions are in millimetre and Levels are in metre unless otherwise mentioned.

PURPOSE : For Execution

DATE	SCALE	JOB No.	SHEET SIZE	SHEET No.
Aug 2023	As Specified	2664	A2	5 / 9

Dwg. No. MC / BDA / 2664 / MWMM / SFP / 105

Verified by

Project Management Consultants	Asst. Engineer (MD)	Asst. Executive Engineer (MD)	Executive Engineer (MD)	Engineer Officer - 4	Engineer Member

CONSULTANT:

MANASA CONSULTANTS
CONSULTING ENGINEERS andDESIGNERS
No. 91, West Park Road, between 17th and18th Cross
Malleshwaram, Bengaluru - 560 055
Tel: (080) 23318602, 43705818
email: manasaconsultants1991@gmail.com
manasaconsultants@airtelmail.in

CLIENT:

BANGALORE DEVELOPMENT AUTHORITY

TITLE:

Typical Floor Plan for Second Floor, Third Floor and Fourth Floor

PROJECT:

Proposed Redevelopment of Malleshwaram Market at Sampige Road, Malleshwaram, Bengaluru

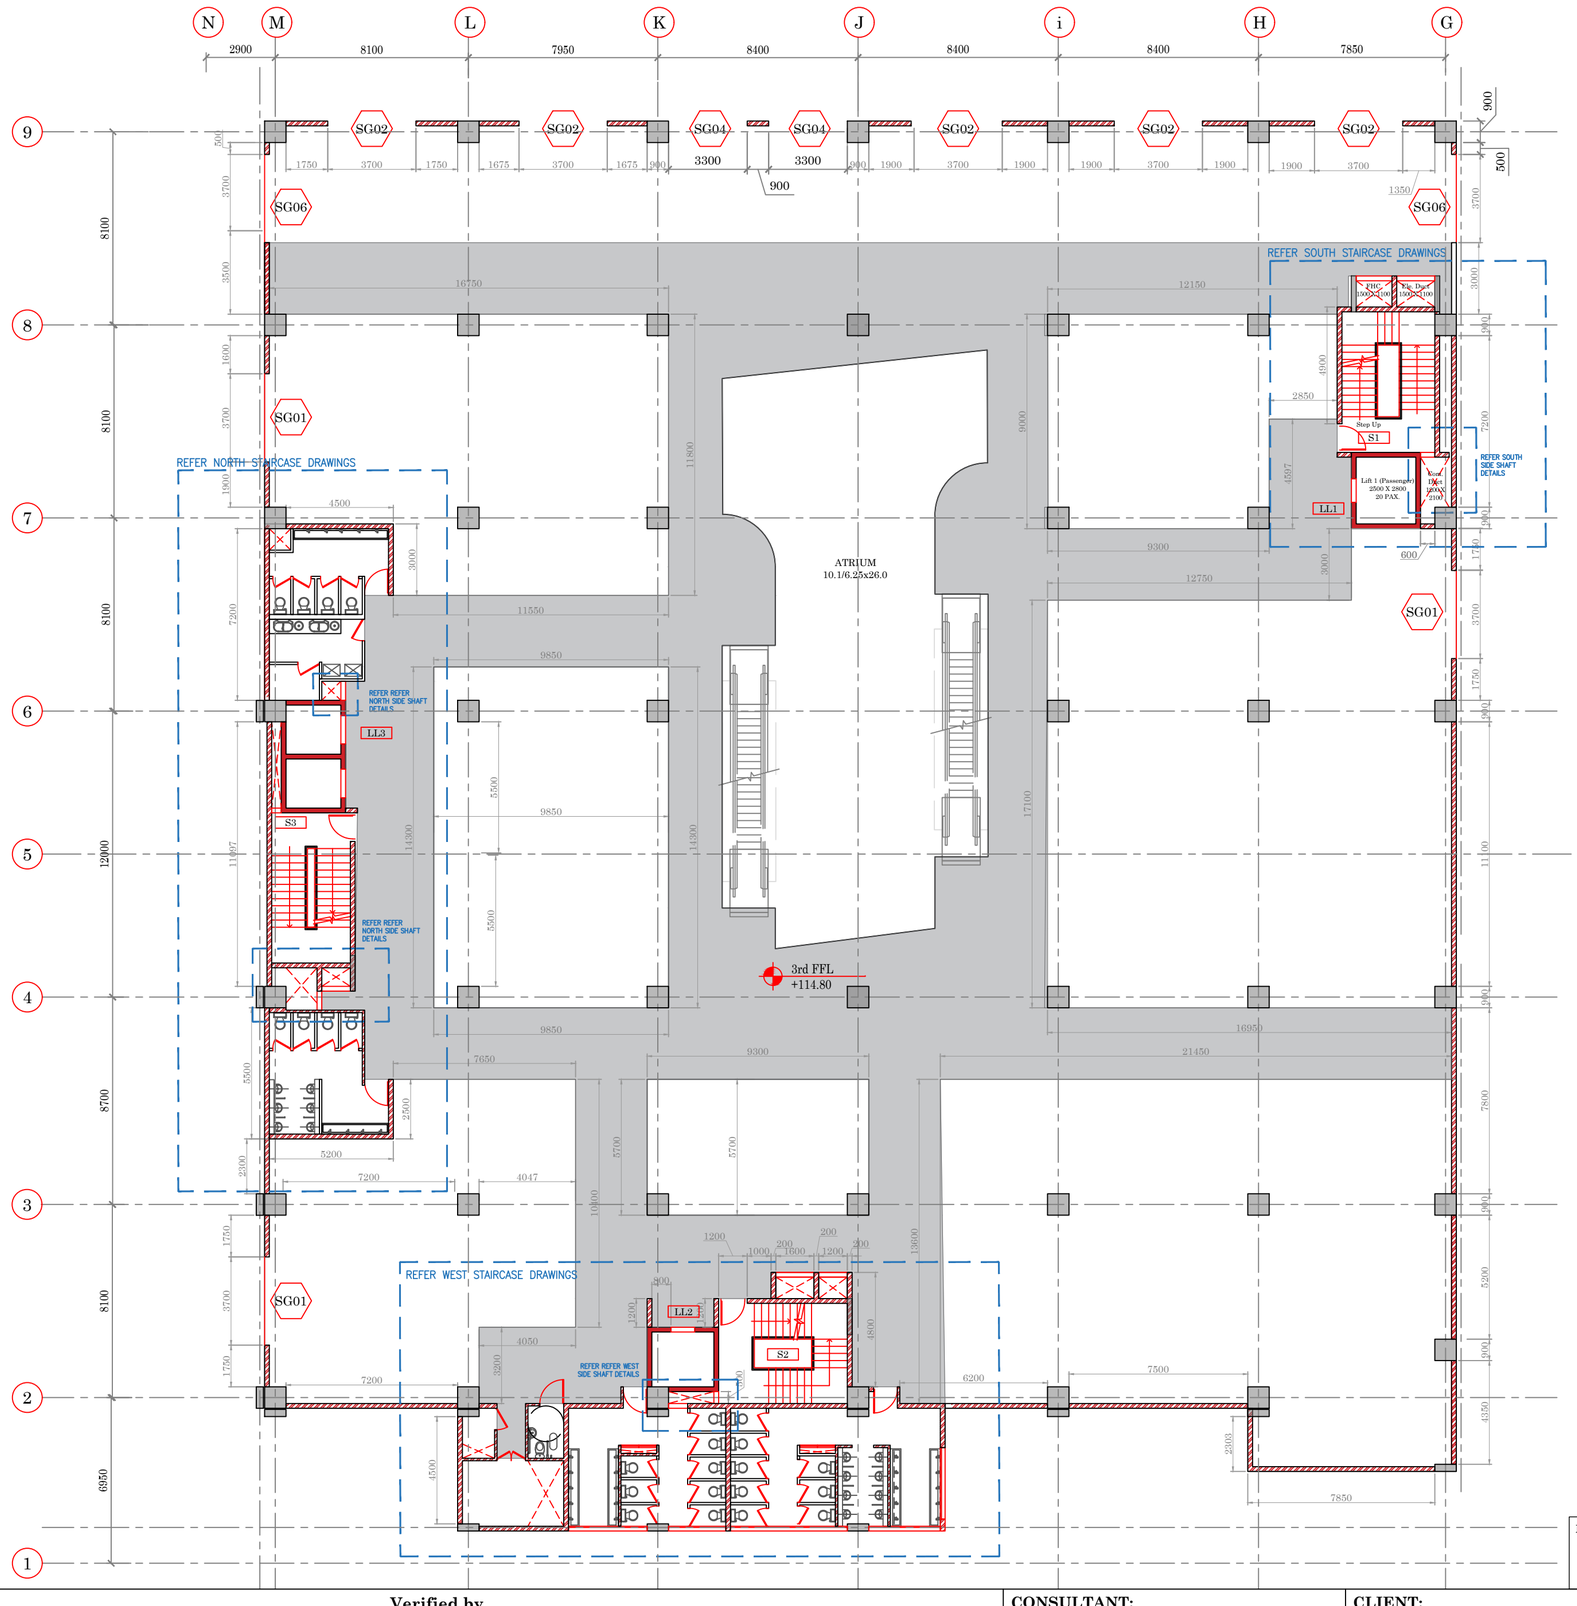

LEGEND:

- DDDD — SHOP EXTENT
- CORRIDOR
- 200mm THK. BLOCK WORK MASONRY
- ELEVATION WORKS - SLAB PROJECTION

NOTES:

1. All Dimensions are in millimetre and Levels are in metre unless otherwise mentioned.

PURPOSE : For Approval

DATE	SCALE	REV. No.	JOB No.	SHEET SIZE	SHEET No.
August	As Specified	R1	2664	A2	6 / 9

Dwg. No. MC / BDA / 2664 / MWMM / TFP / 106

Verified by					
Project Management Consultants	Asst. Engineer (MD)	Asst. Executive Engineer (MD)	Executive Engineer (MD)	Engineer Officer - 4	Engineer Member

CONSULTANT:

MANASA CONSULTANTS
CONSULTING ENGINEERS andDESIGNERS
No. 91, West Park Road, between 17th and18th Cross
Malleshwaram, Bengaluru - 560 055
Tel: (080) 23318602, 43705818
email: manasaconsultants1991@gmail.com
manasaconsultants@airtelmail.in

CLIENT:

BANGALORE DEVELOPMENT AUTHORITY

TITLE:

Third Floor Plan

PROJECT:

Proposed Redevelopment of Malleshwaram Market at Sampige Road, Malleshwaram, Bengaluru

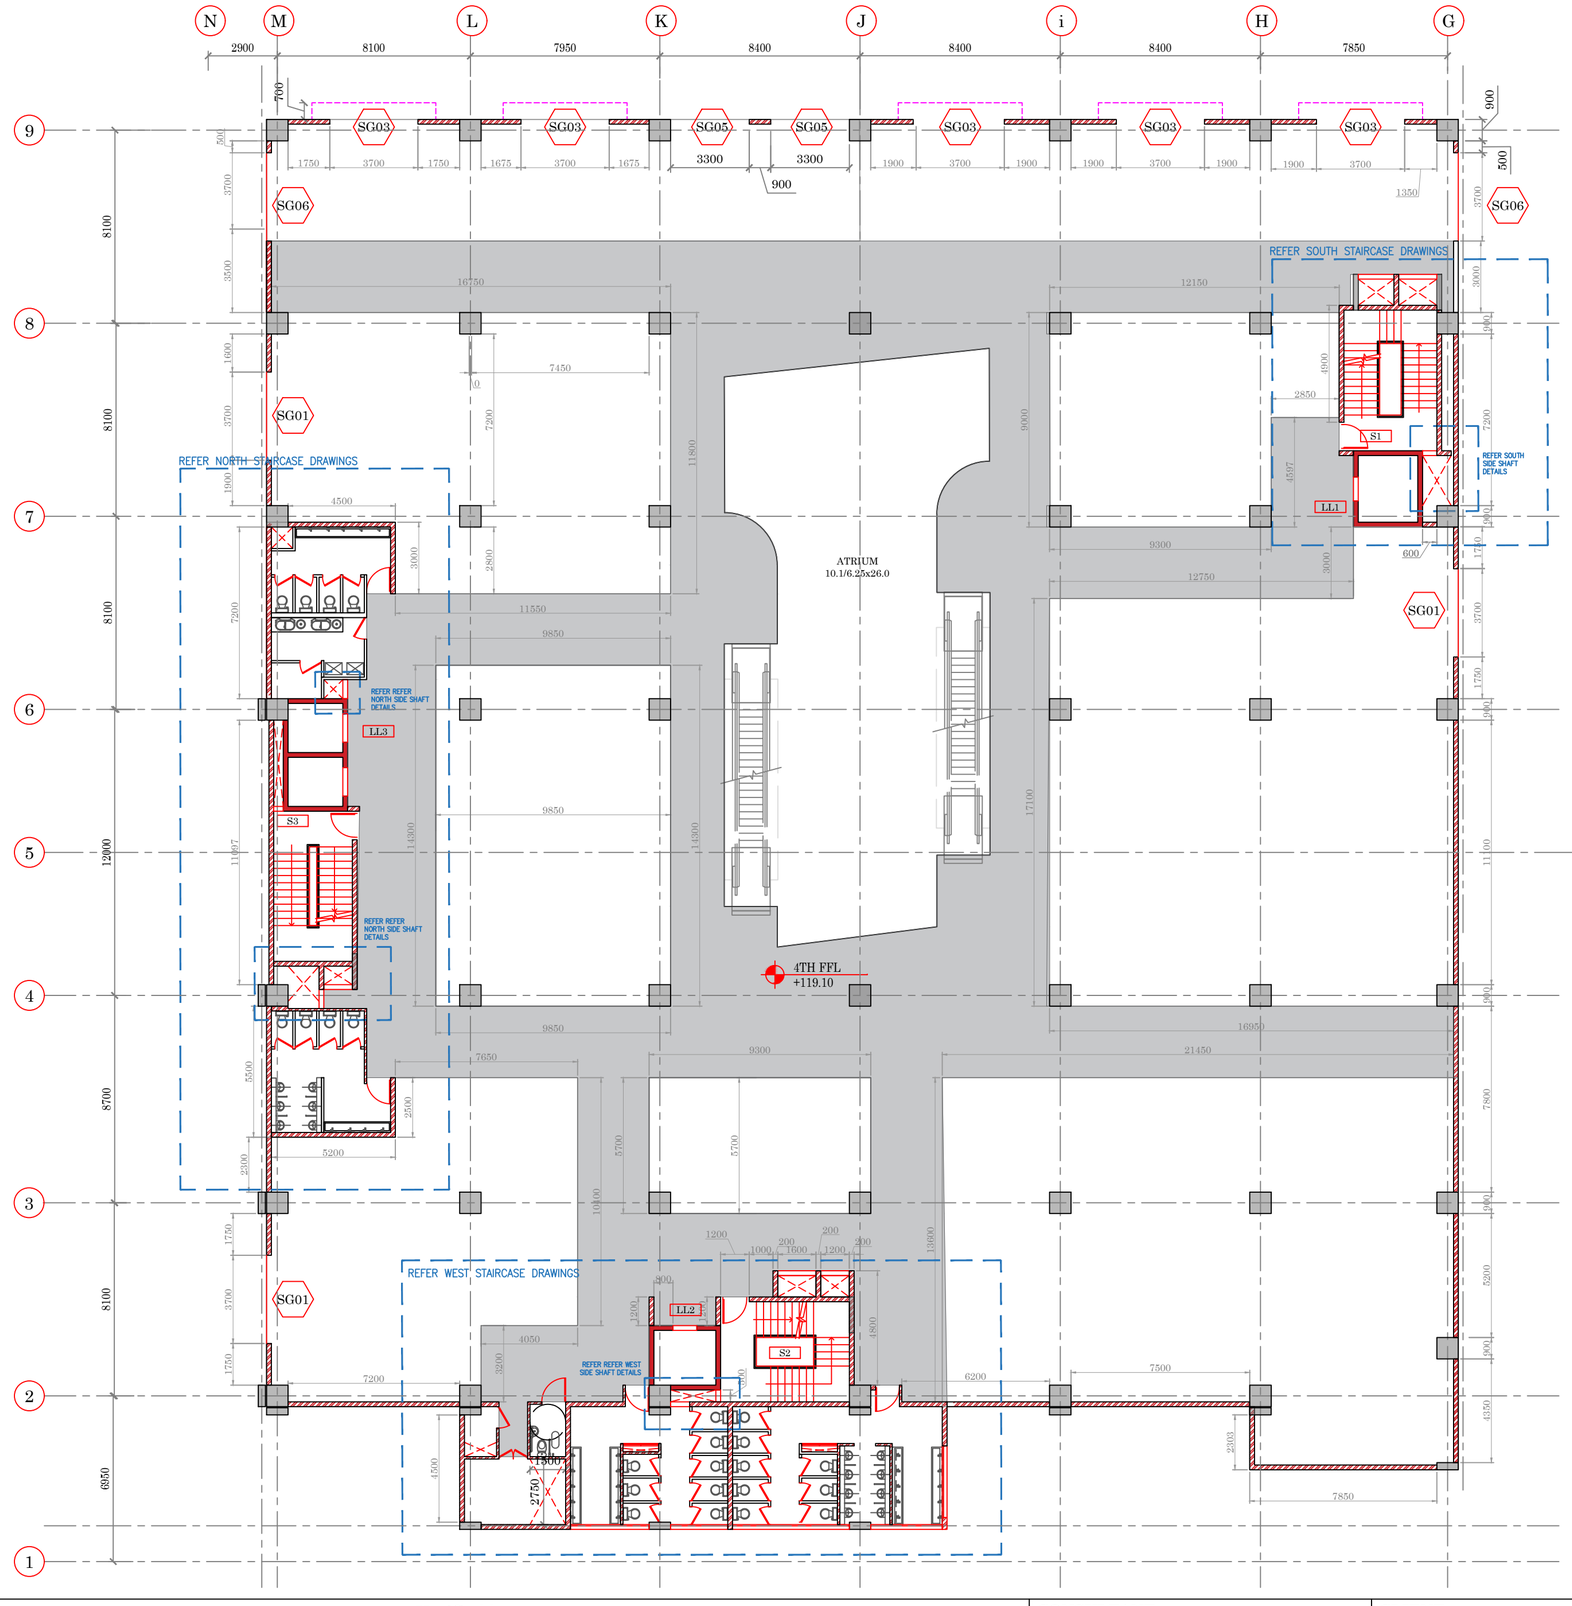

LEGEND:

- DDDD — SHOP EXTENT
- CORRIDOR
- 200mm THK. BLOCK WORK MASONRY
- ELEVATION WORKS - SLAB PROJECTION

NOTES:

1. All Dimensions are in millimetre and Levels are in metre unless otherwise mentioned.

PURPOSE : For Approval

DATE	SCALE	REV. No.	JOB No.	SHEET SIZE	SHEET No.
August	As Specified	R1	2664	A2	7 / 9

Dwg. No. MC / BDA / 2664 / MWMM / FFP / 107

Verified by

Project Management Consultants	Asst. Engineer (MD)	Asst. Executive Engineer (MD)	Executive Engineer (MD)	Engineer Officer - 4	Engineer Member

CONSULTANT:

MANASA CONSULTANTS
CONSULTING ENGINEERS andDESIGNERS
No. 91, West Park Road, between 17th and18th Cross
Malleshwaram, Bengaluru - 560 055
Tel: (080) 23318602, 43705818
email: manasaconsultants1991@gmail.com
manasaconsultants@airtelmail.in

CLIENT:

BANGALORE DEVELOPMENT AUTHORITY

TITLE:

Fourth Floor Plan

PROJECT:

Proposed Redevelopment of Malleshwaram Market at Sampige Road, Malleshwaram, Bengaluru

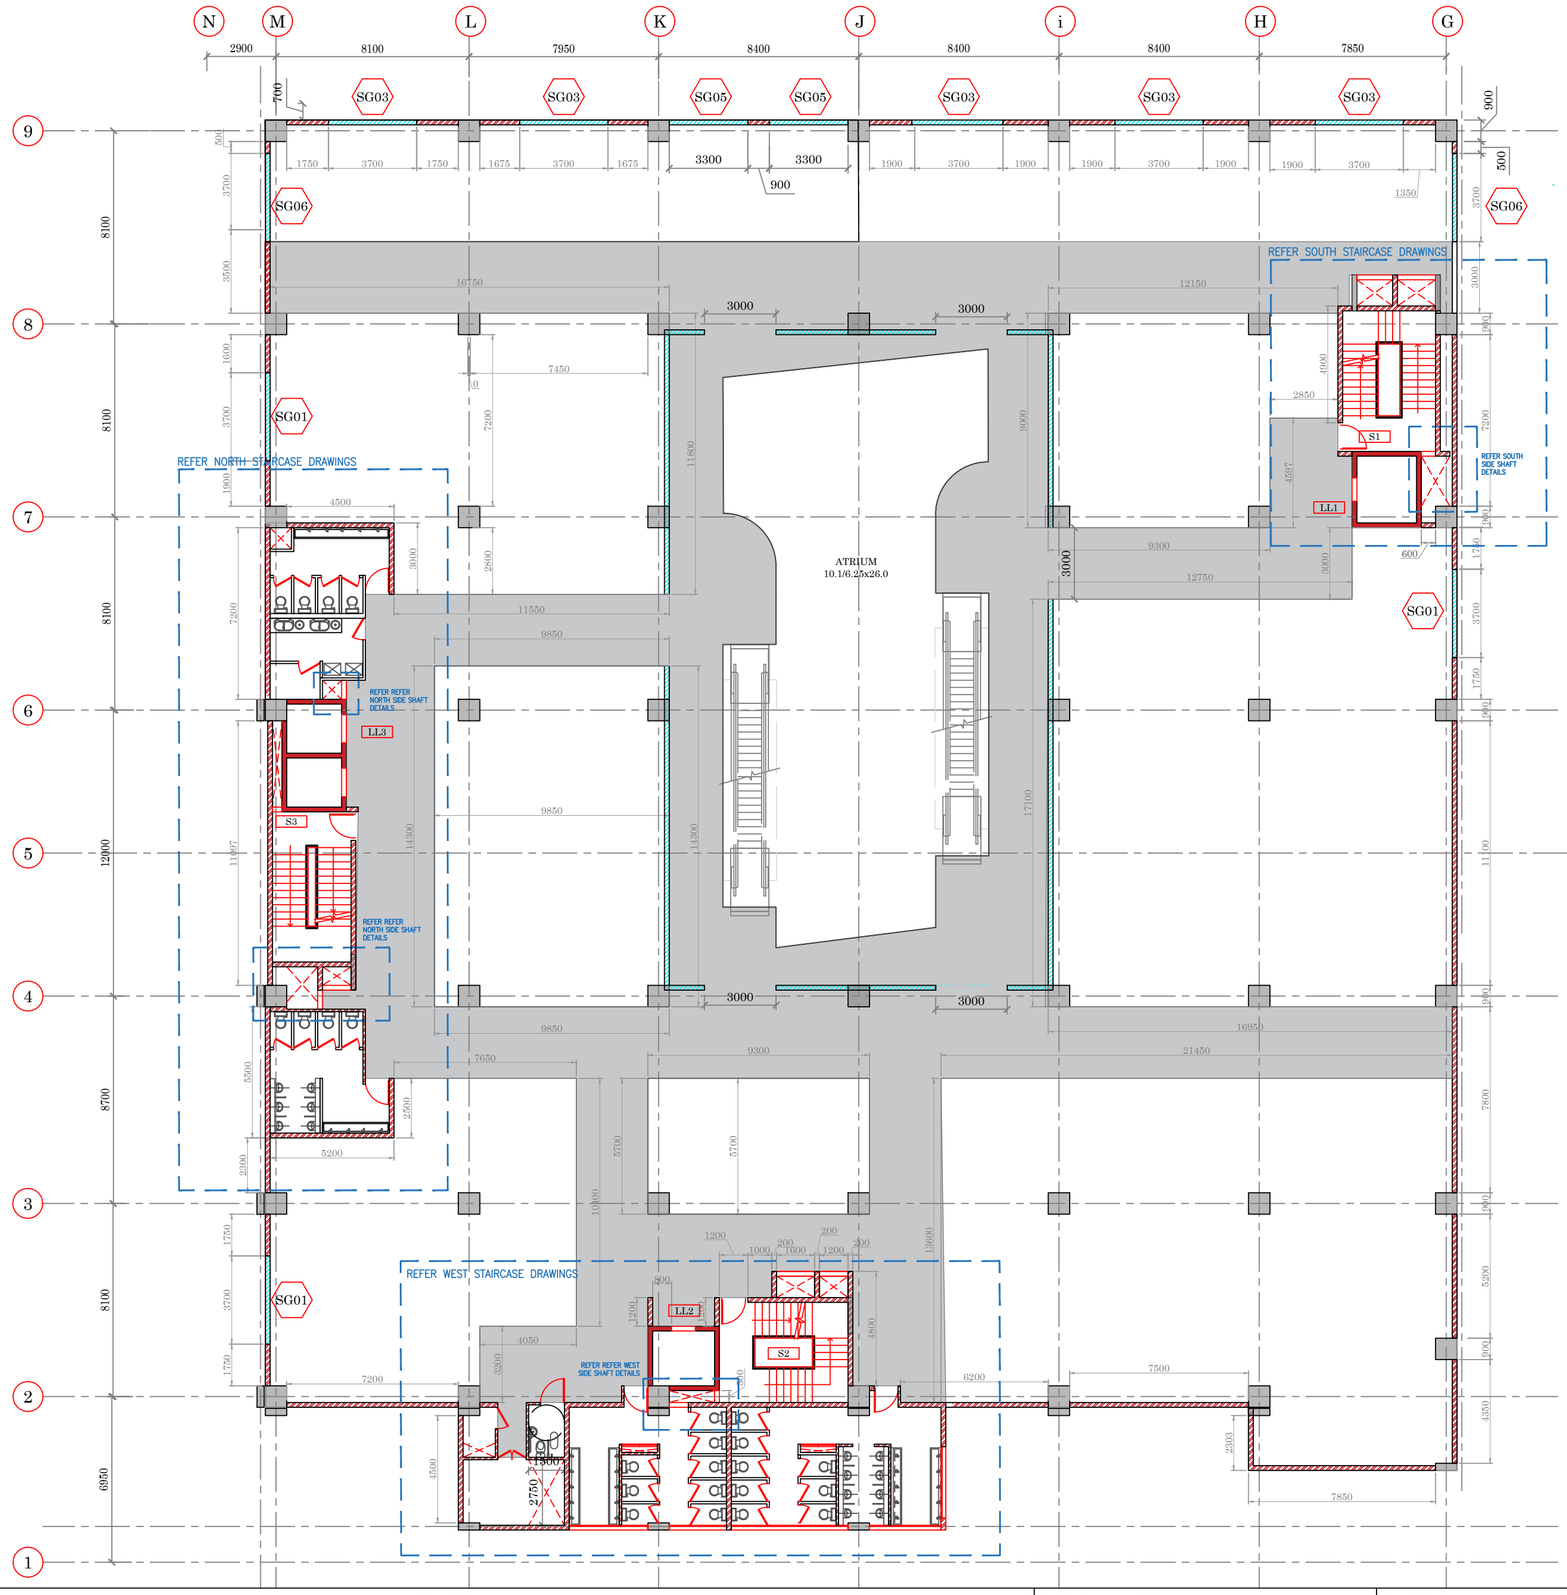

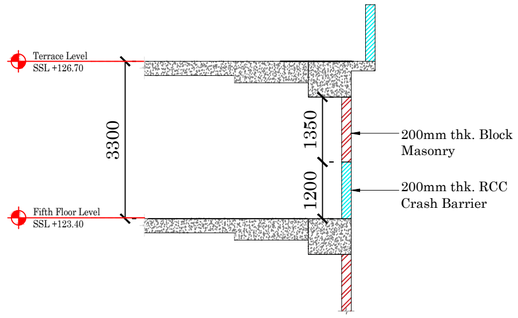

Typical Section Details of External Wall at Fifth Floor Level

LEGEND:

- 200mm thk. Block Masonry
- RCC Crash Barrier

Rev. No.	Date	Description
R2	June 2023	It has been concluded by the BDA, to use the 5th Floor for Commercial Purpose and not as for Parking Purpose as decided earlier, during the Project Review Meeting held on 08 – 02 – 2024 under the Chairmanship of the Engineer Member. Accordingly, the 5th Floor Architectural Floor Plan has been revised like the Typical Architectural Floor Plan in order to make the 5th Floor fit for Commercial Utilisation.
R1	August 2023	Elevations on north and south sides have been modified based on the Discussion held with the Executive Engineer on 03 – 08 – 2023.
R0	March 2023	For Approval

NOTES:

1. All Dimensions are in millimetre and Levels are in metre unless otherwise mentioned.

DATE	SCALE	REV. No.	JOB No.	SHEET SIZE	SHEET No.
August	As Specified	R2	2664	A2	8 / 9

Dwg. No. MC / BDA / 2664 / MWMM / Archi. / FP / 5th / 108

Verified by					
Project Management Consultants	Asst. Engineer (MD)	Asst. Executive Engineer (MD)	Executive Engineer (MD)	Engineer Officer - 4	Engineer Member

CONSULTANT:

MANASA CONSULTANTS
CONSULTING ENGINEERS and DESIGNERS
No. 91, West Park Road, between 17th and 18th Cross
Malleshwaram, Bengaluru - 560 055
Tel: (080) 23318602, 43705818
email: manasaconsultants1991@gmail.com
manasaconsultants@airtelmail.in

CLIENT:

BANGALORE DEVELOPMENT AUTHORITY

TITLE:

Architectural Floor Plan (Fifth Floor)

PROJECT:

Proposed Redevelopment of Malleshwaram Market at Sampige Road, Malleshwaram, Bengaluru

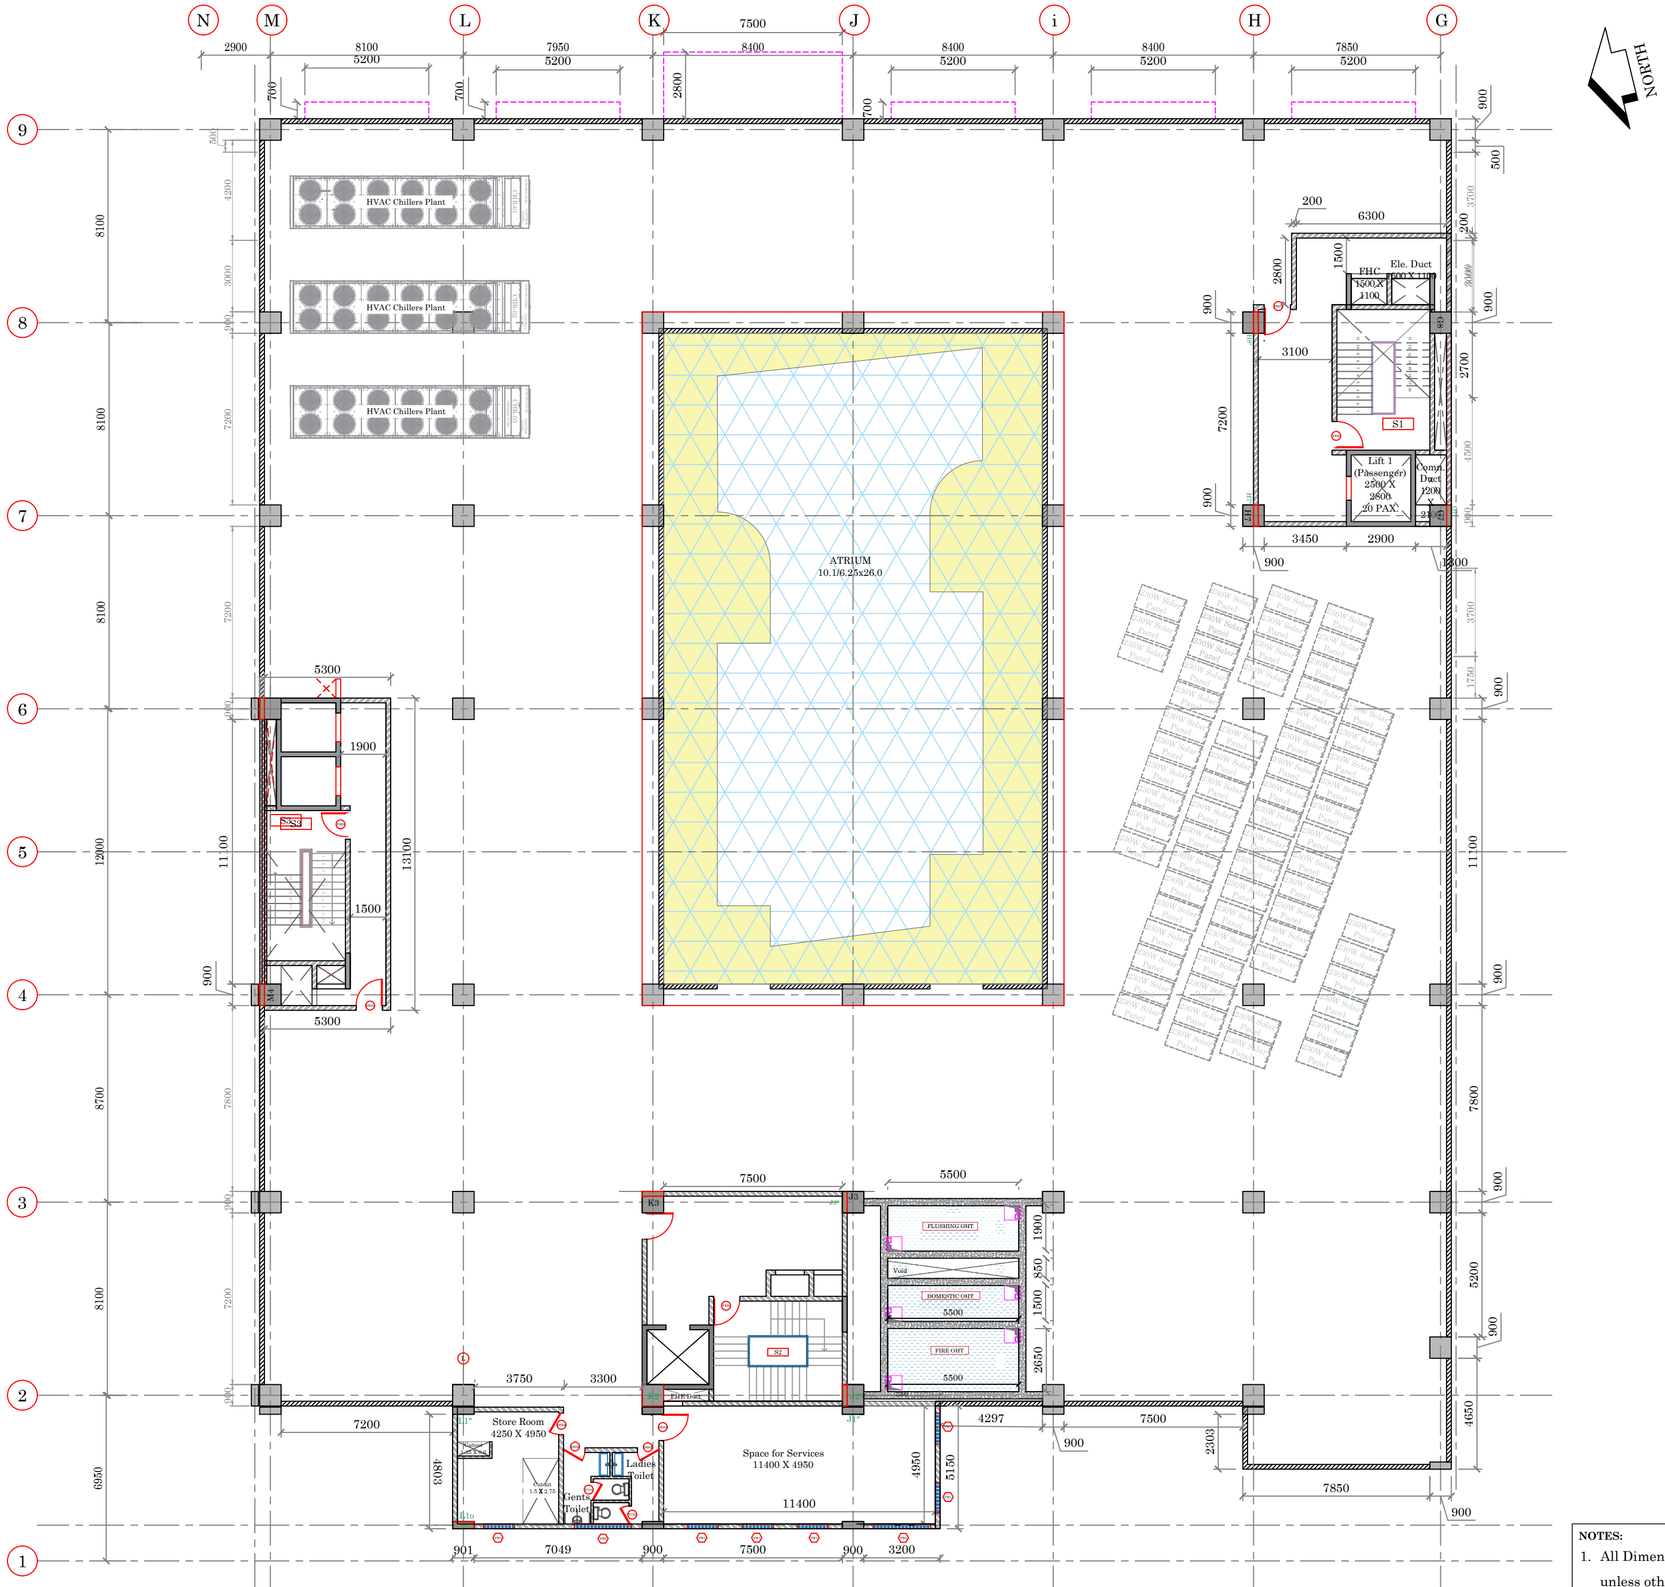

LEGEND:

- 200mm THK. BLOCK MASONRY
- CRASH BARRIER
- ELEVATION WORKS - SLAB PROJECTION
- TRANSPARENT ROOF COVER

NOTES:

1. All Dimensions are in millimetre and Levels are in metre unless otherwise mentioned.

PURPOSE : For Approval

	SCALE	REV. No.	JOB No.	SHEET SIZE	SHEET No.
	As Specified	R0	2664	A2	9 / 9

Dwg. No. MC / BDA / 2664 / MWMM / TRFP / 109

Verified by					
Project Management Consultants	Asst. Engineer (MD)	Asst. Executive Engineer (MD)	Executive Engineer (MD)	Engineer Officer - 4	Engineer Member

CONSULTANT:

MANASA CONSULTANTS
CONSULTING ENGINEERS andDESIGNERS
No. 91, West Park Road, between 17th and18th Cross
Malleshwaram, Bengaluru - 560 055
Tel: (080) 23318602, 43705818
email: manasaconsultants1991@gmail.com
manasaconsultants@airtelmail.in

CLIENT:

BANGALORE DEVELOPMENT AUTHORITY

TITLE:

Terrace Floor Plan

PROJECT:

Proposed Redevelopment of Malleshwaram Market at Sampige Road, Malleshwaram, Bengaluru